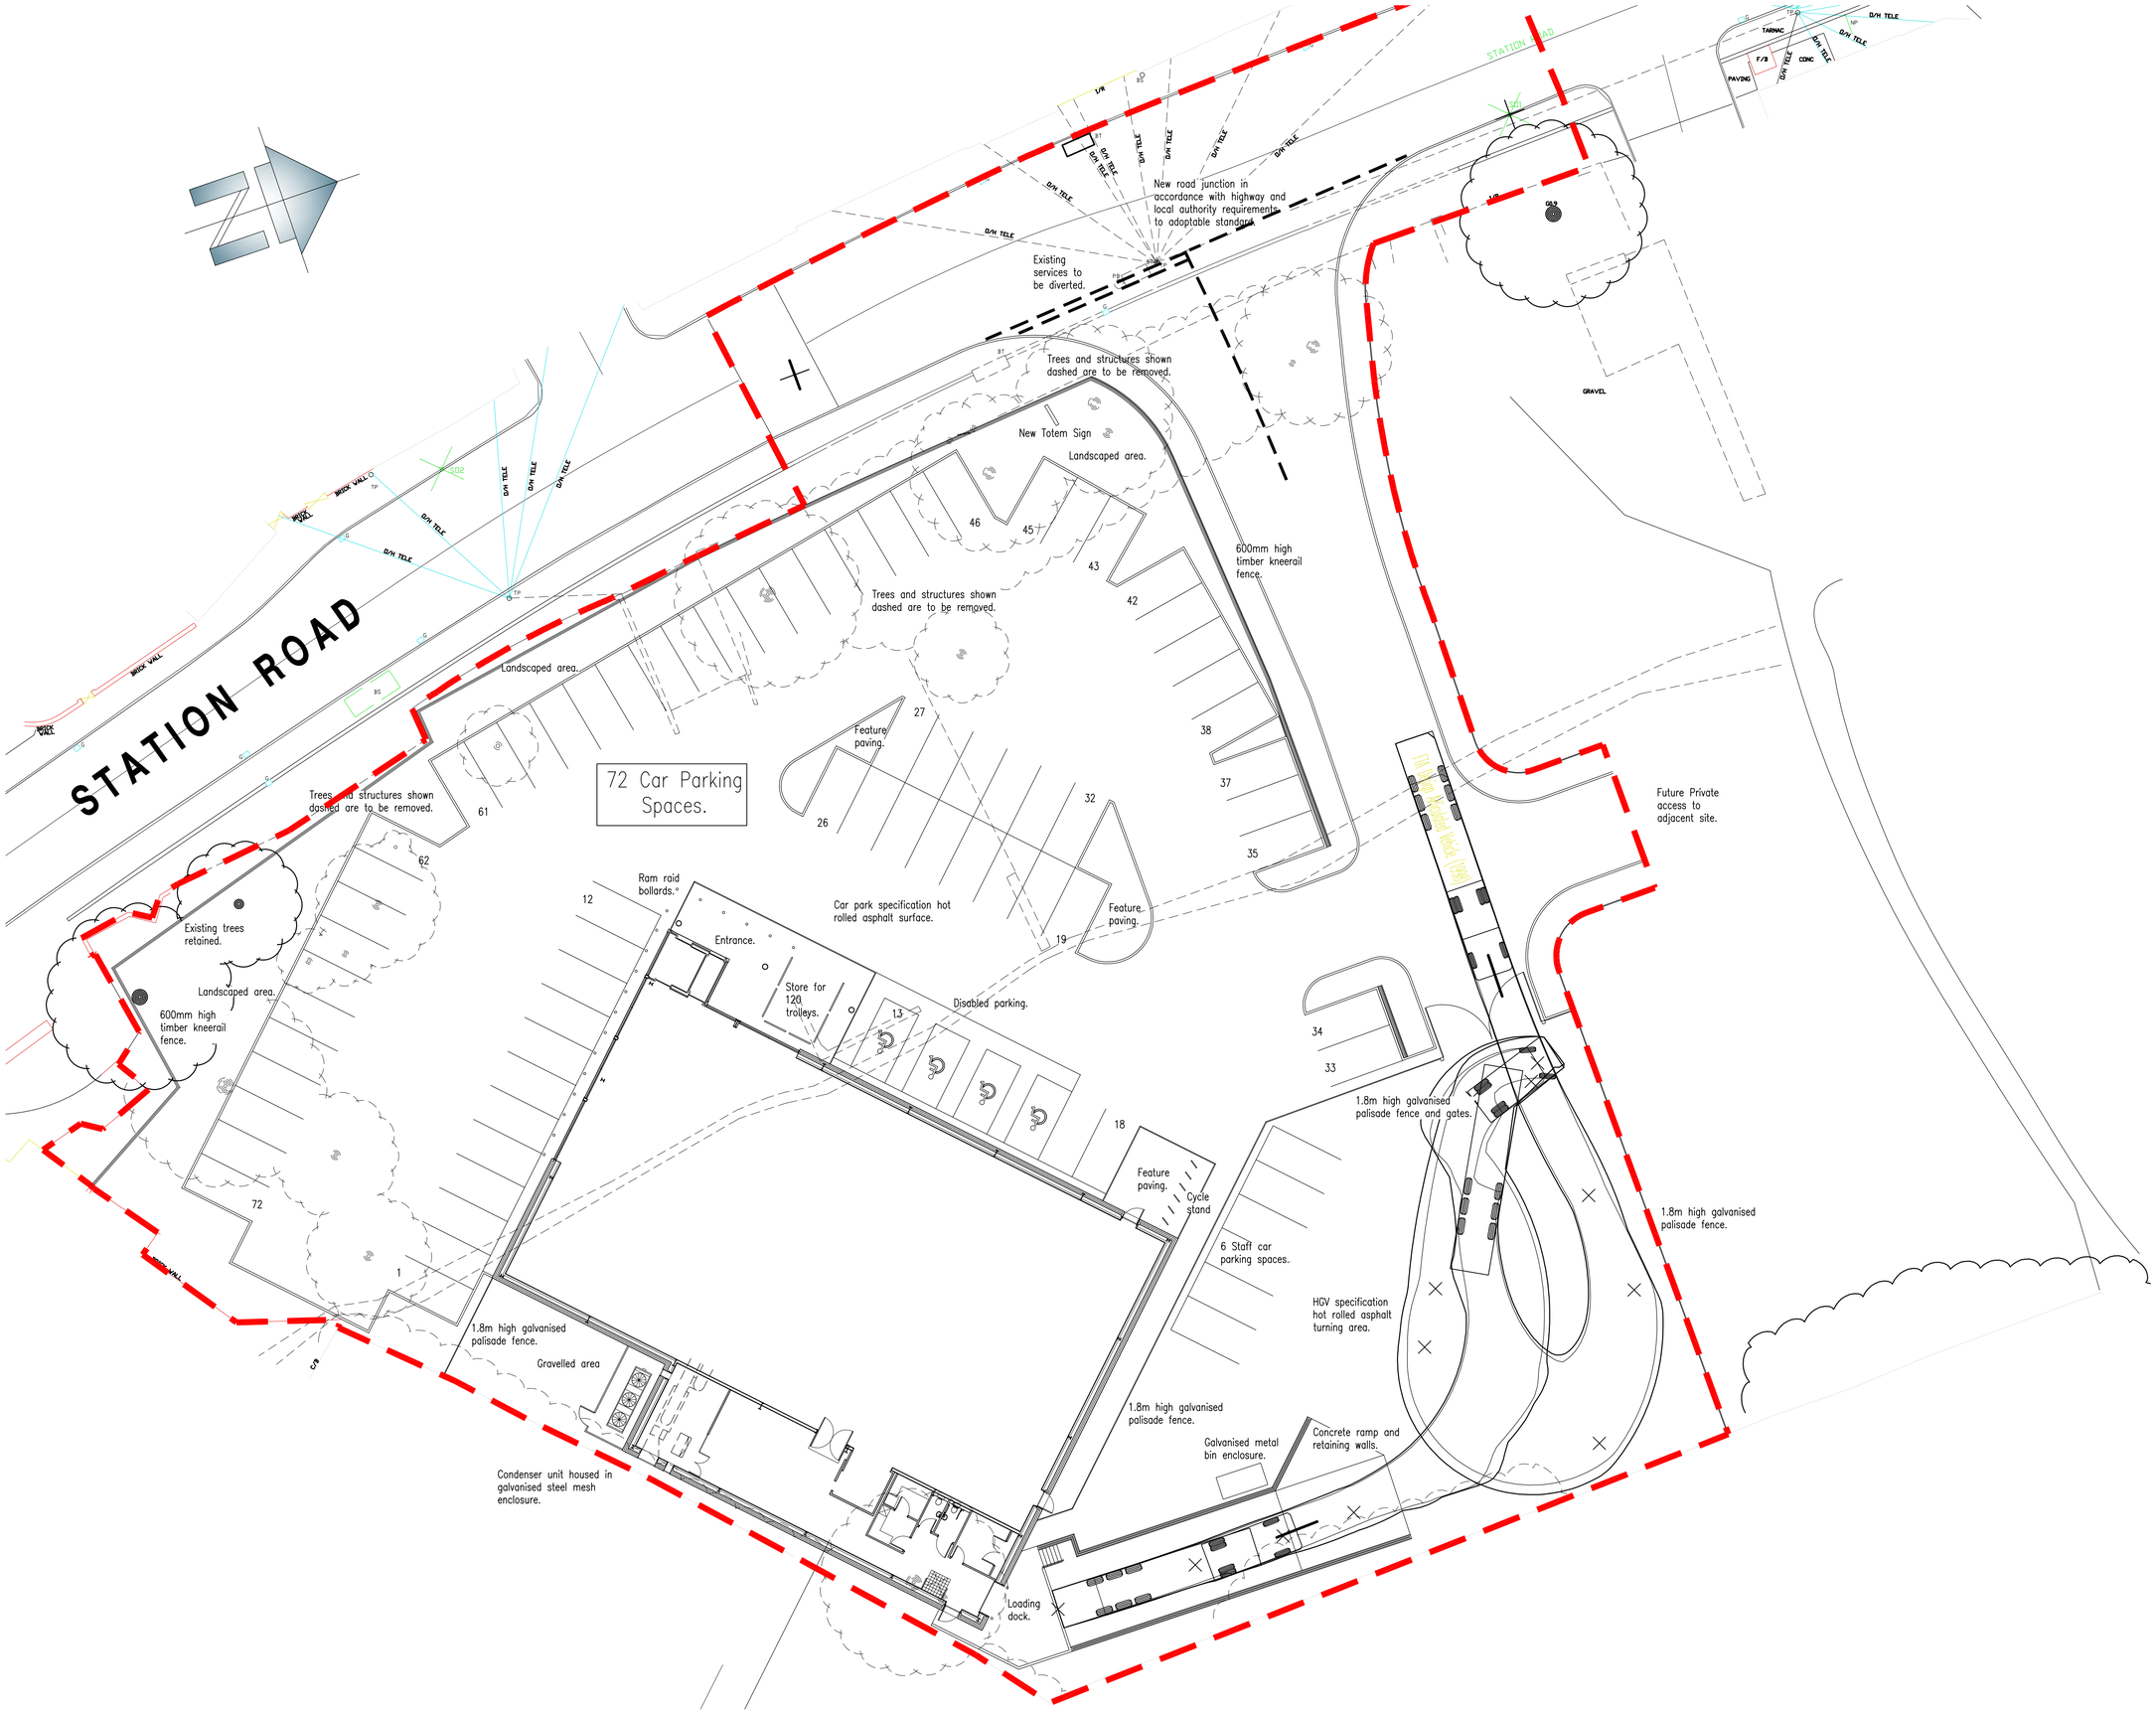

Planning

REV.	DATE	AMENDMENT
A	13.06.07	Complete redesign

Design & Management Ltd

1 Airport West Lancaster Way Leeds LS19 7ZA

Tel: 0113 202 9444 Fax: 0113 202 9333 E-mail: mail@wpldm.co.uk

PROJECT TITLE

New Retail Store Development
Station Road
Stainforth
for
Netto Foodstores Limited

DRAWING TITLE

Proposed Site Plan

PROJECT No:	DRAWING No:	REVISION:
6060	102	A
SCALE:	DATE:	DRAWN BY:
1:200	24.05.07	ISB